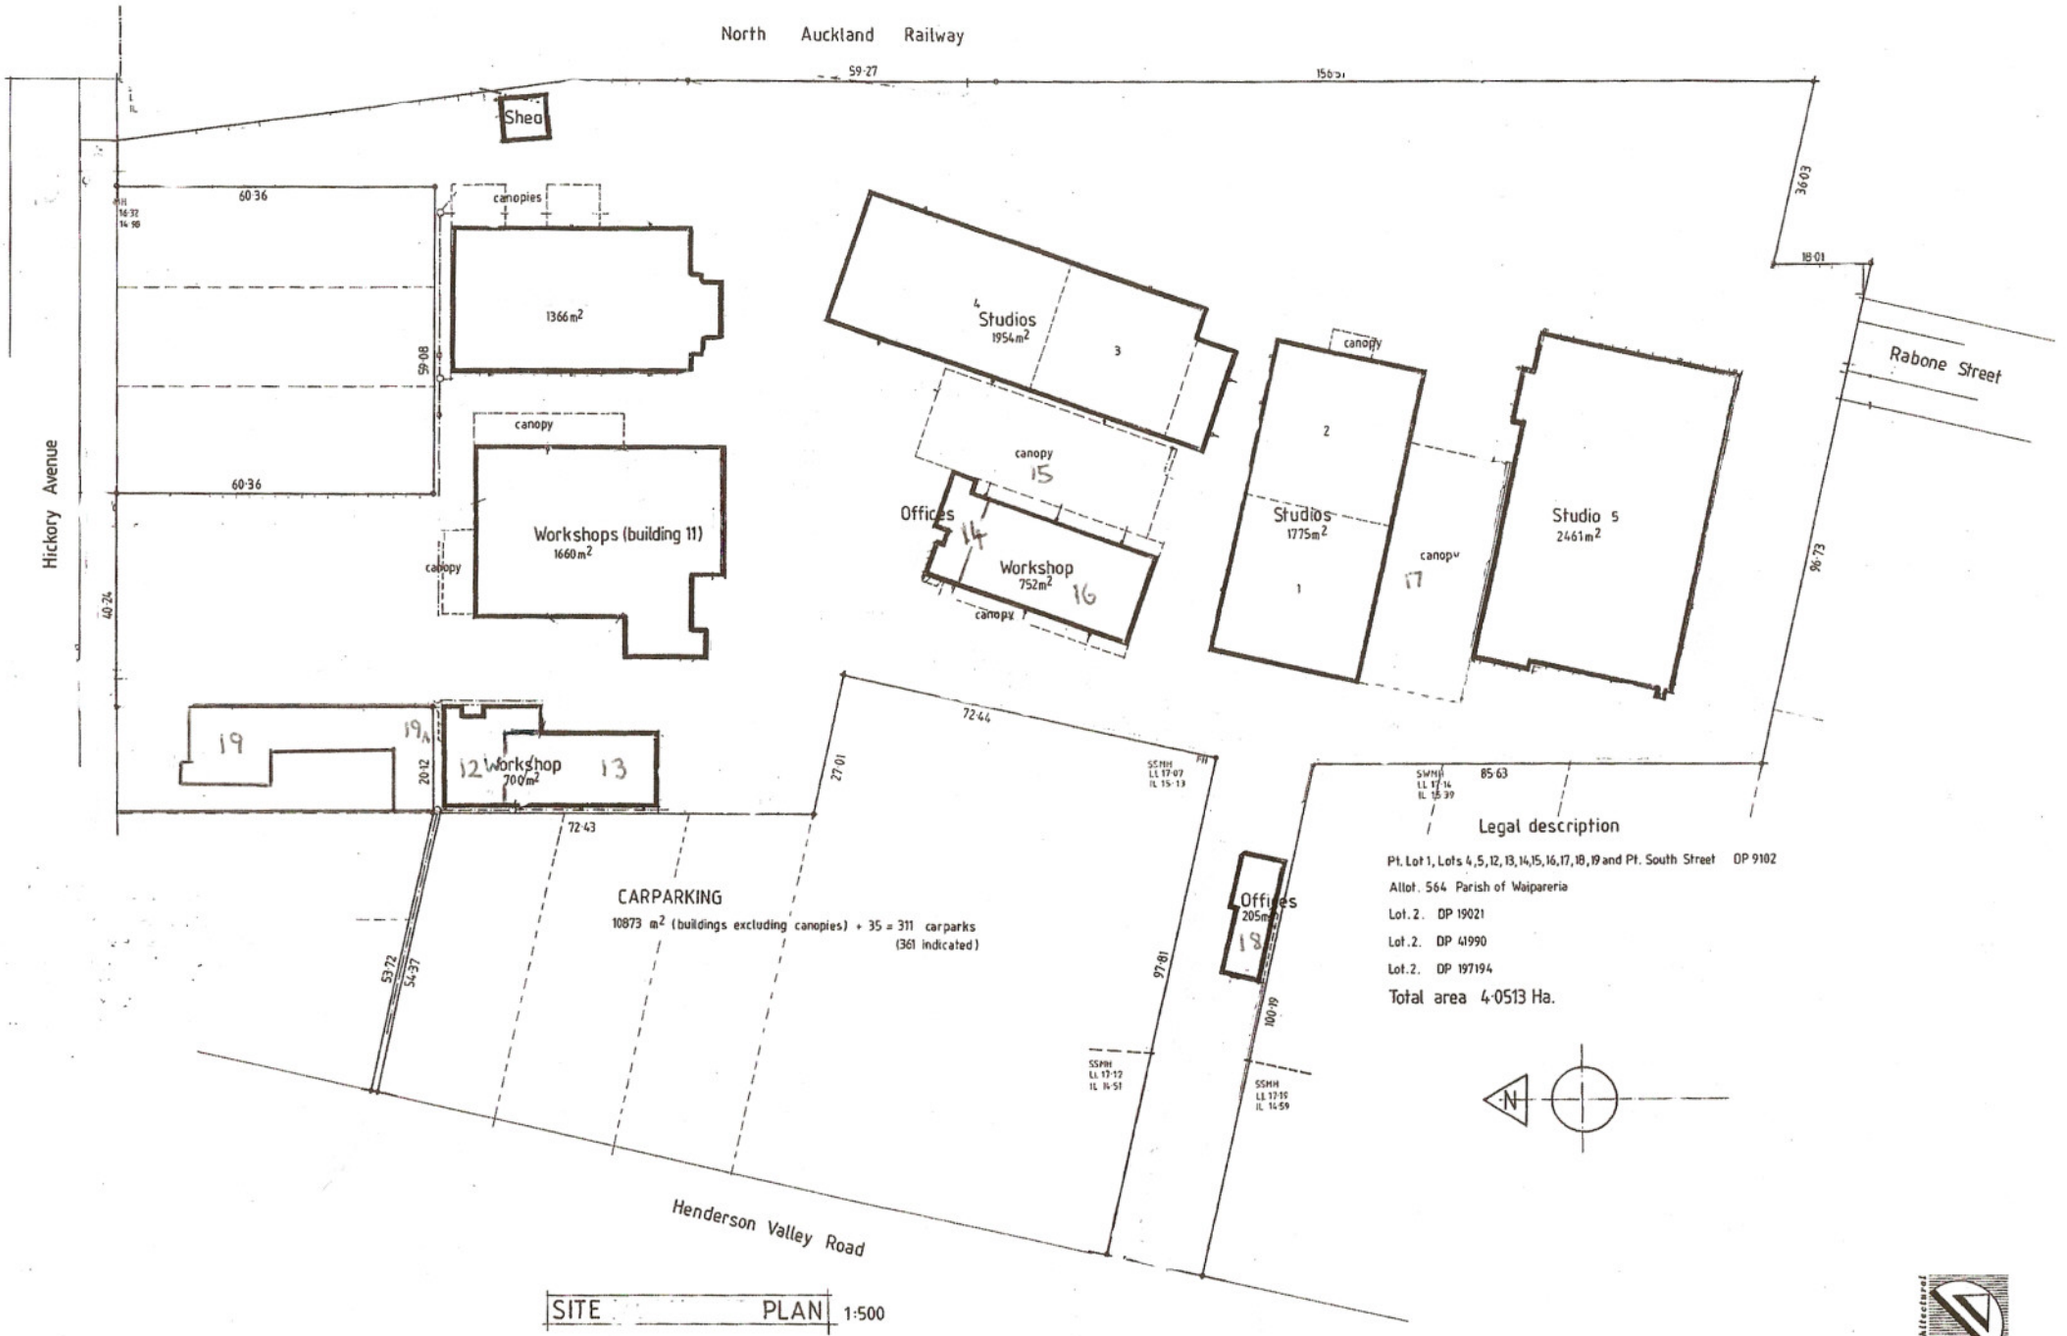

SITE PLAN 1:500

project
PROPOSED

client
PRIME WEST LIMITED — HENDERSON VALLEY STUDIOS

notes
Use figured dimensions in preference to scaled.
Contractor to verify all levels and dimensions.
Contractor to locate all services and check for compatibility before commencing work.

drawn Mike Saunders
date 9/2/2009

architectural designer
Mike Saunders 23 Tumanaka Place, Henderson

sheet no. 1
of sheets
job no.